
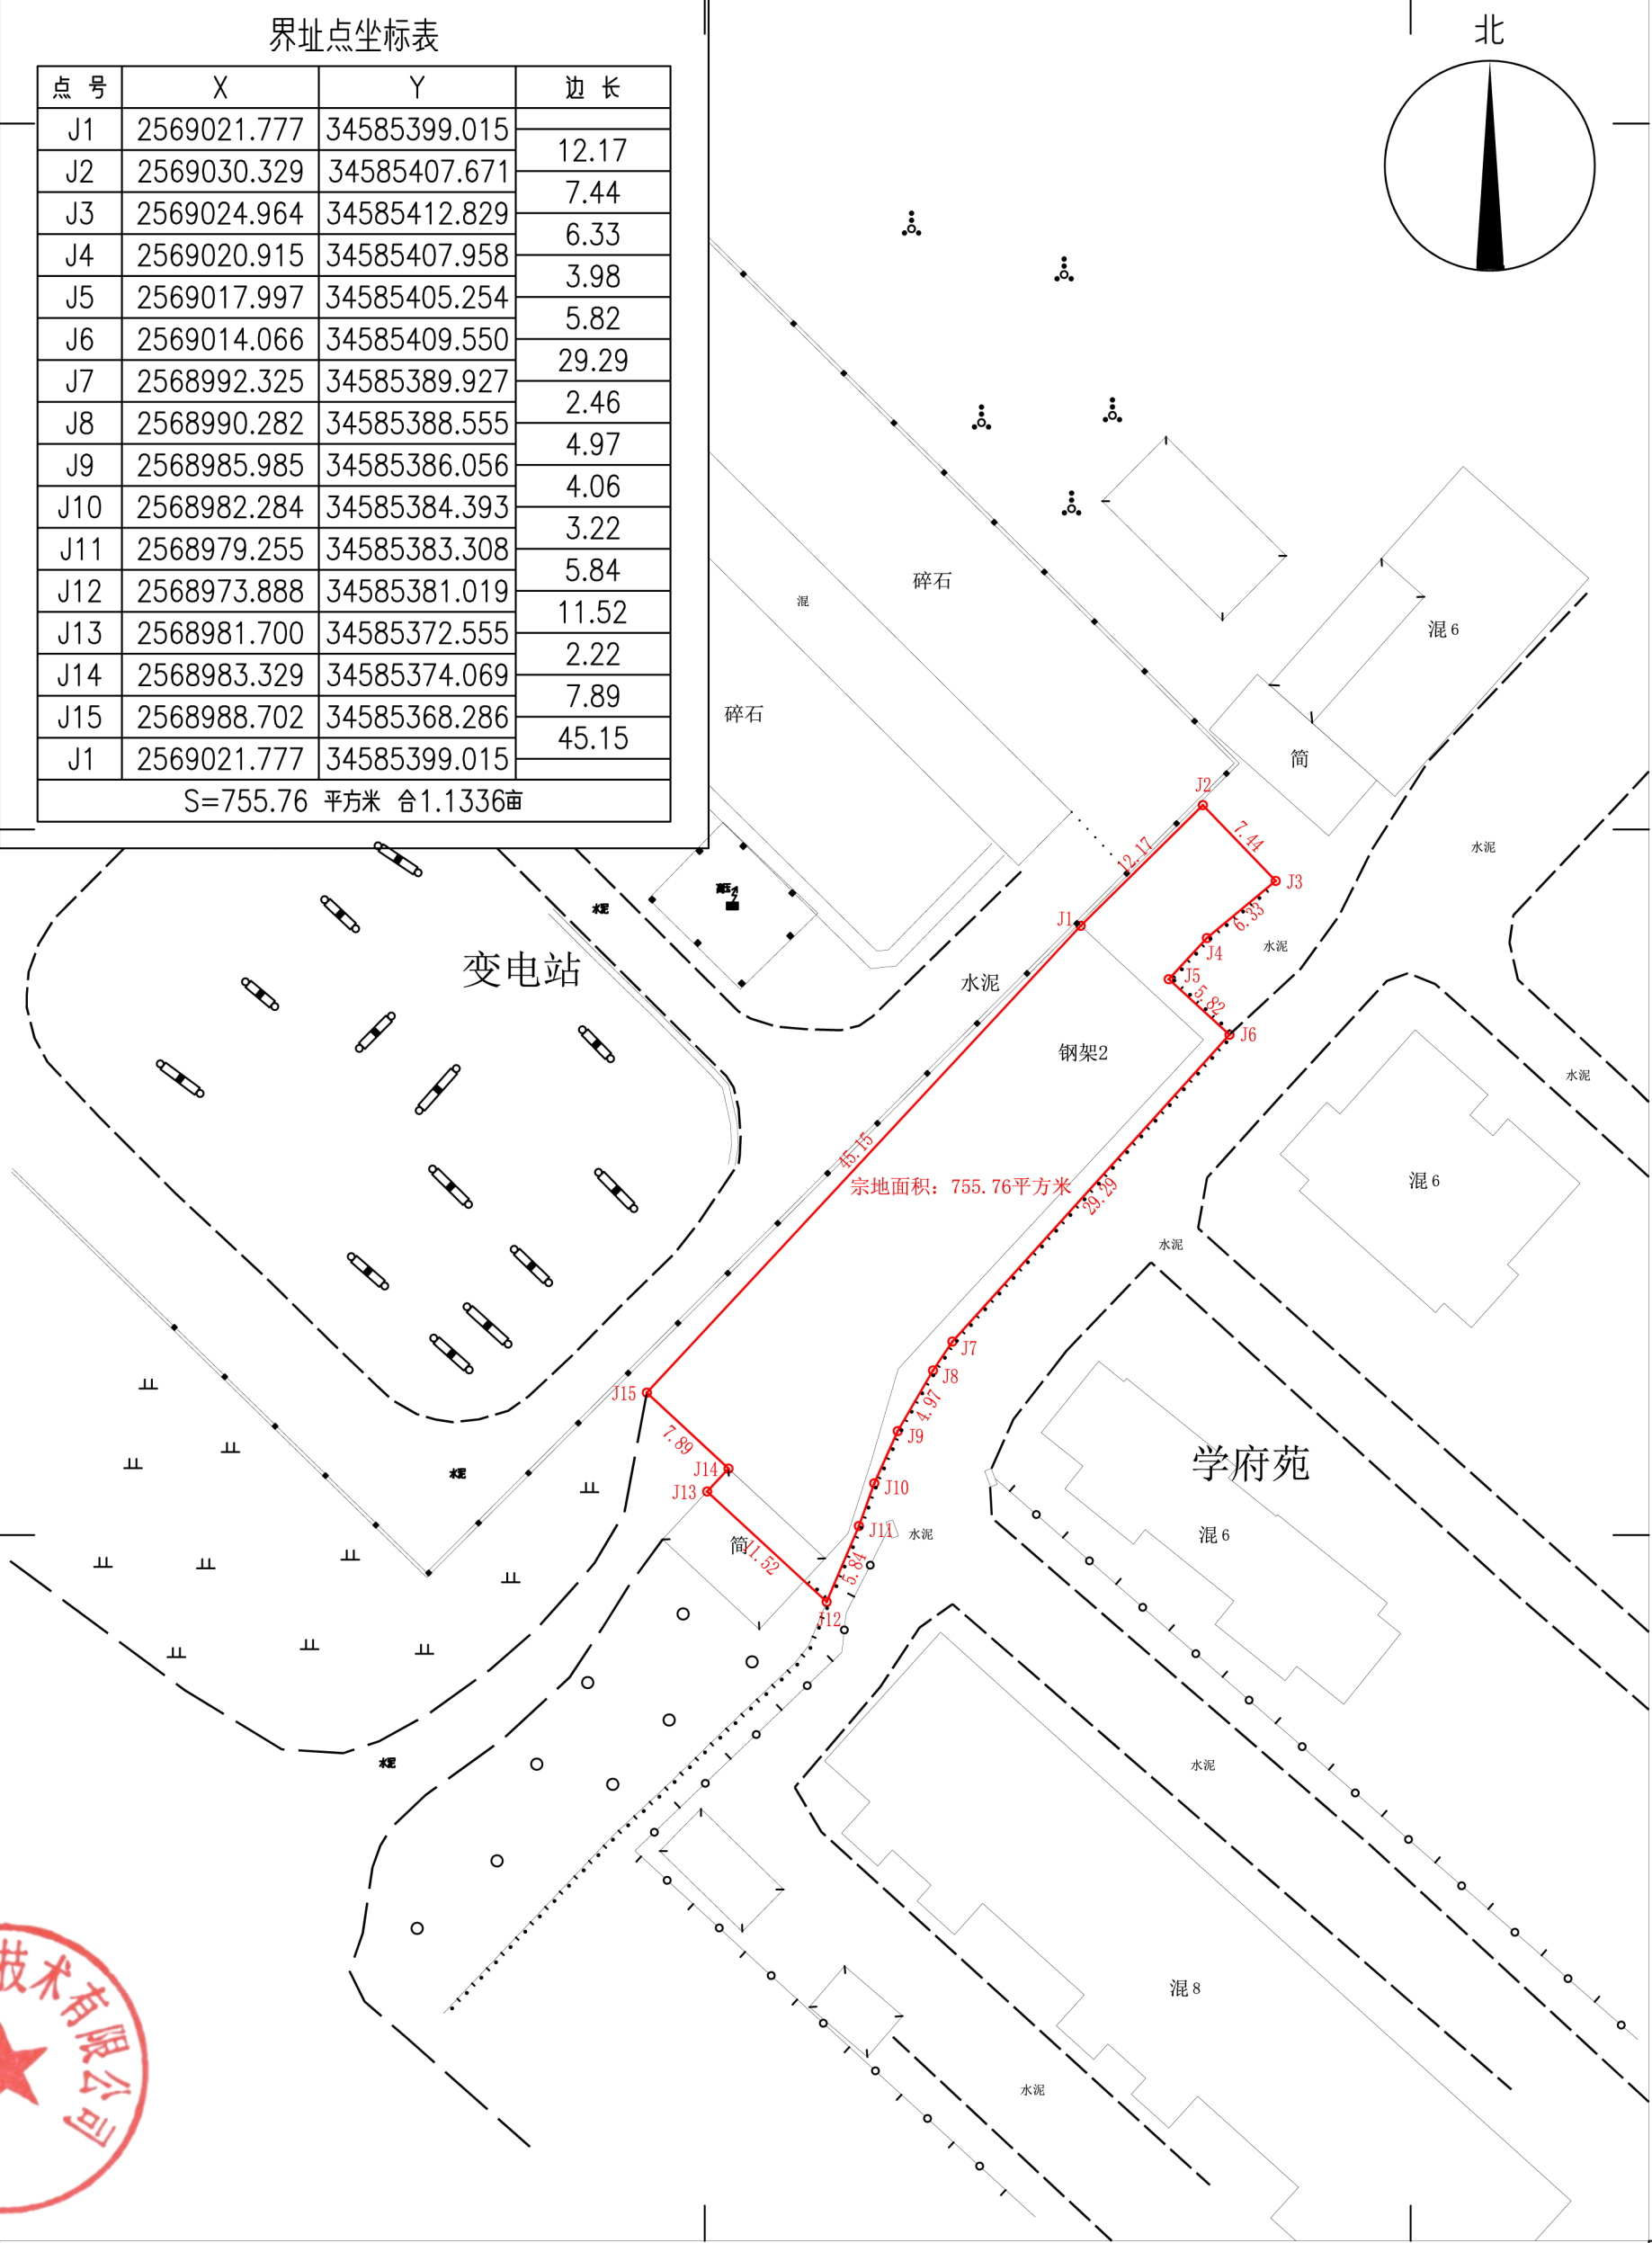


元阳县学府苑易地扶贫搬迁安置点扶贫车间宗地图

界址点坐标表			
点 号	X	Y	边 长
J1	2569021.777	34585399.015	12.17
J2	2569030.329	34585407.671	7.44
J3	2569024.964	34585412.829	6.33
J4	2569020.915	34585407.958	3.98
J5	2569017.997	34585405.254	5.82
J6	2569014.066	34585409.550	29.29
J7	2568992.325	34585389.927	2.46
J8	2568990.282	34585388.555	4.97
J9	2568985.985	34585386.056	4.06
J10	2568982.284	34585384.393	3.22
J11	2568979.255	34585383.308	5.84
J12	2568973.888	34585381.019	11.52
J13	2568981.700	34585372.555	2.22
J14	2568983.329	34585374.069	7.89
J15	2568988.702	34585368.286	45.15
J1	2569021.777	34585399.015	
S=755.76 平方米 合1.1336亩			

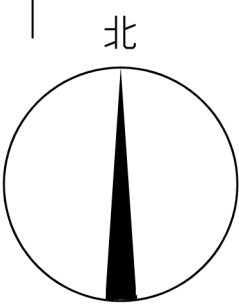

昆明常衡信息技术有限公司