


昆明市东川区DTC2025-007-B号地块建设项目供地宗地图

宗地代码：530113001225GB00004

所在图幅号：2898.00-34611.00

宗地面积：219575.46平方米

北

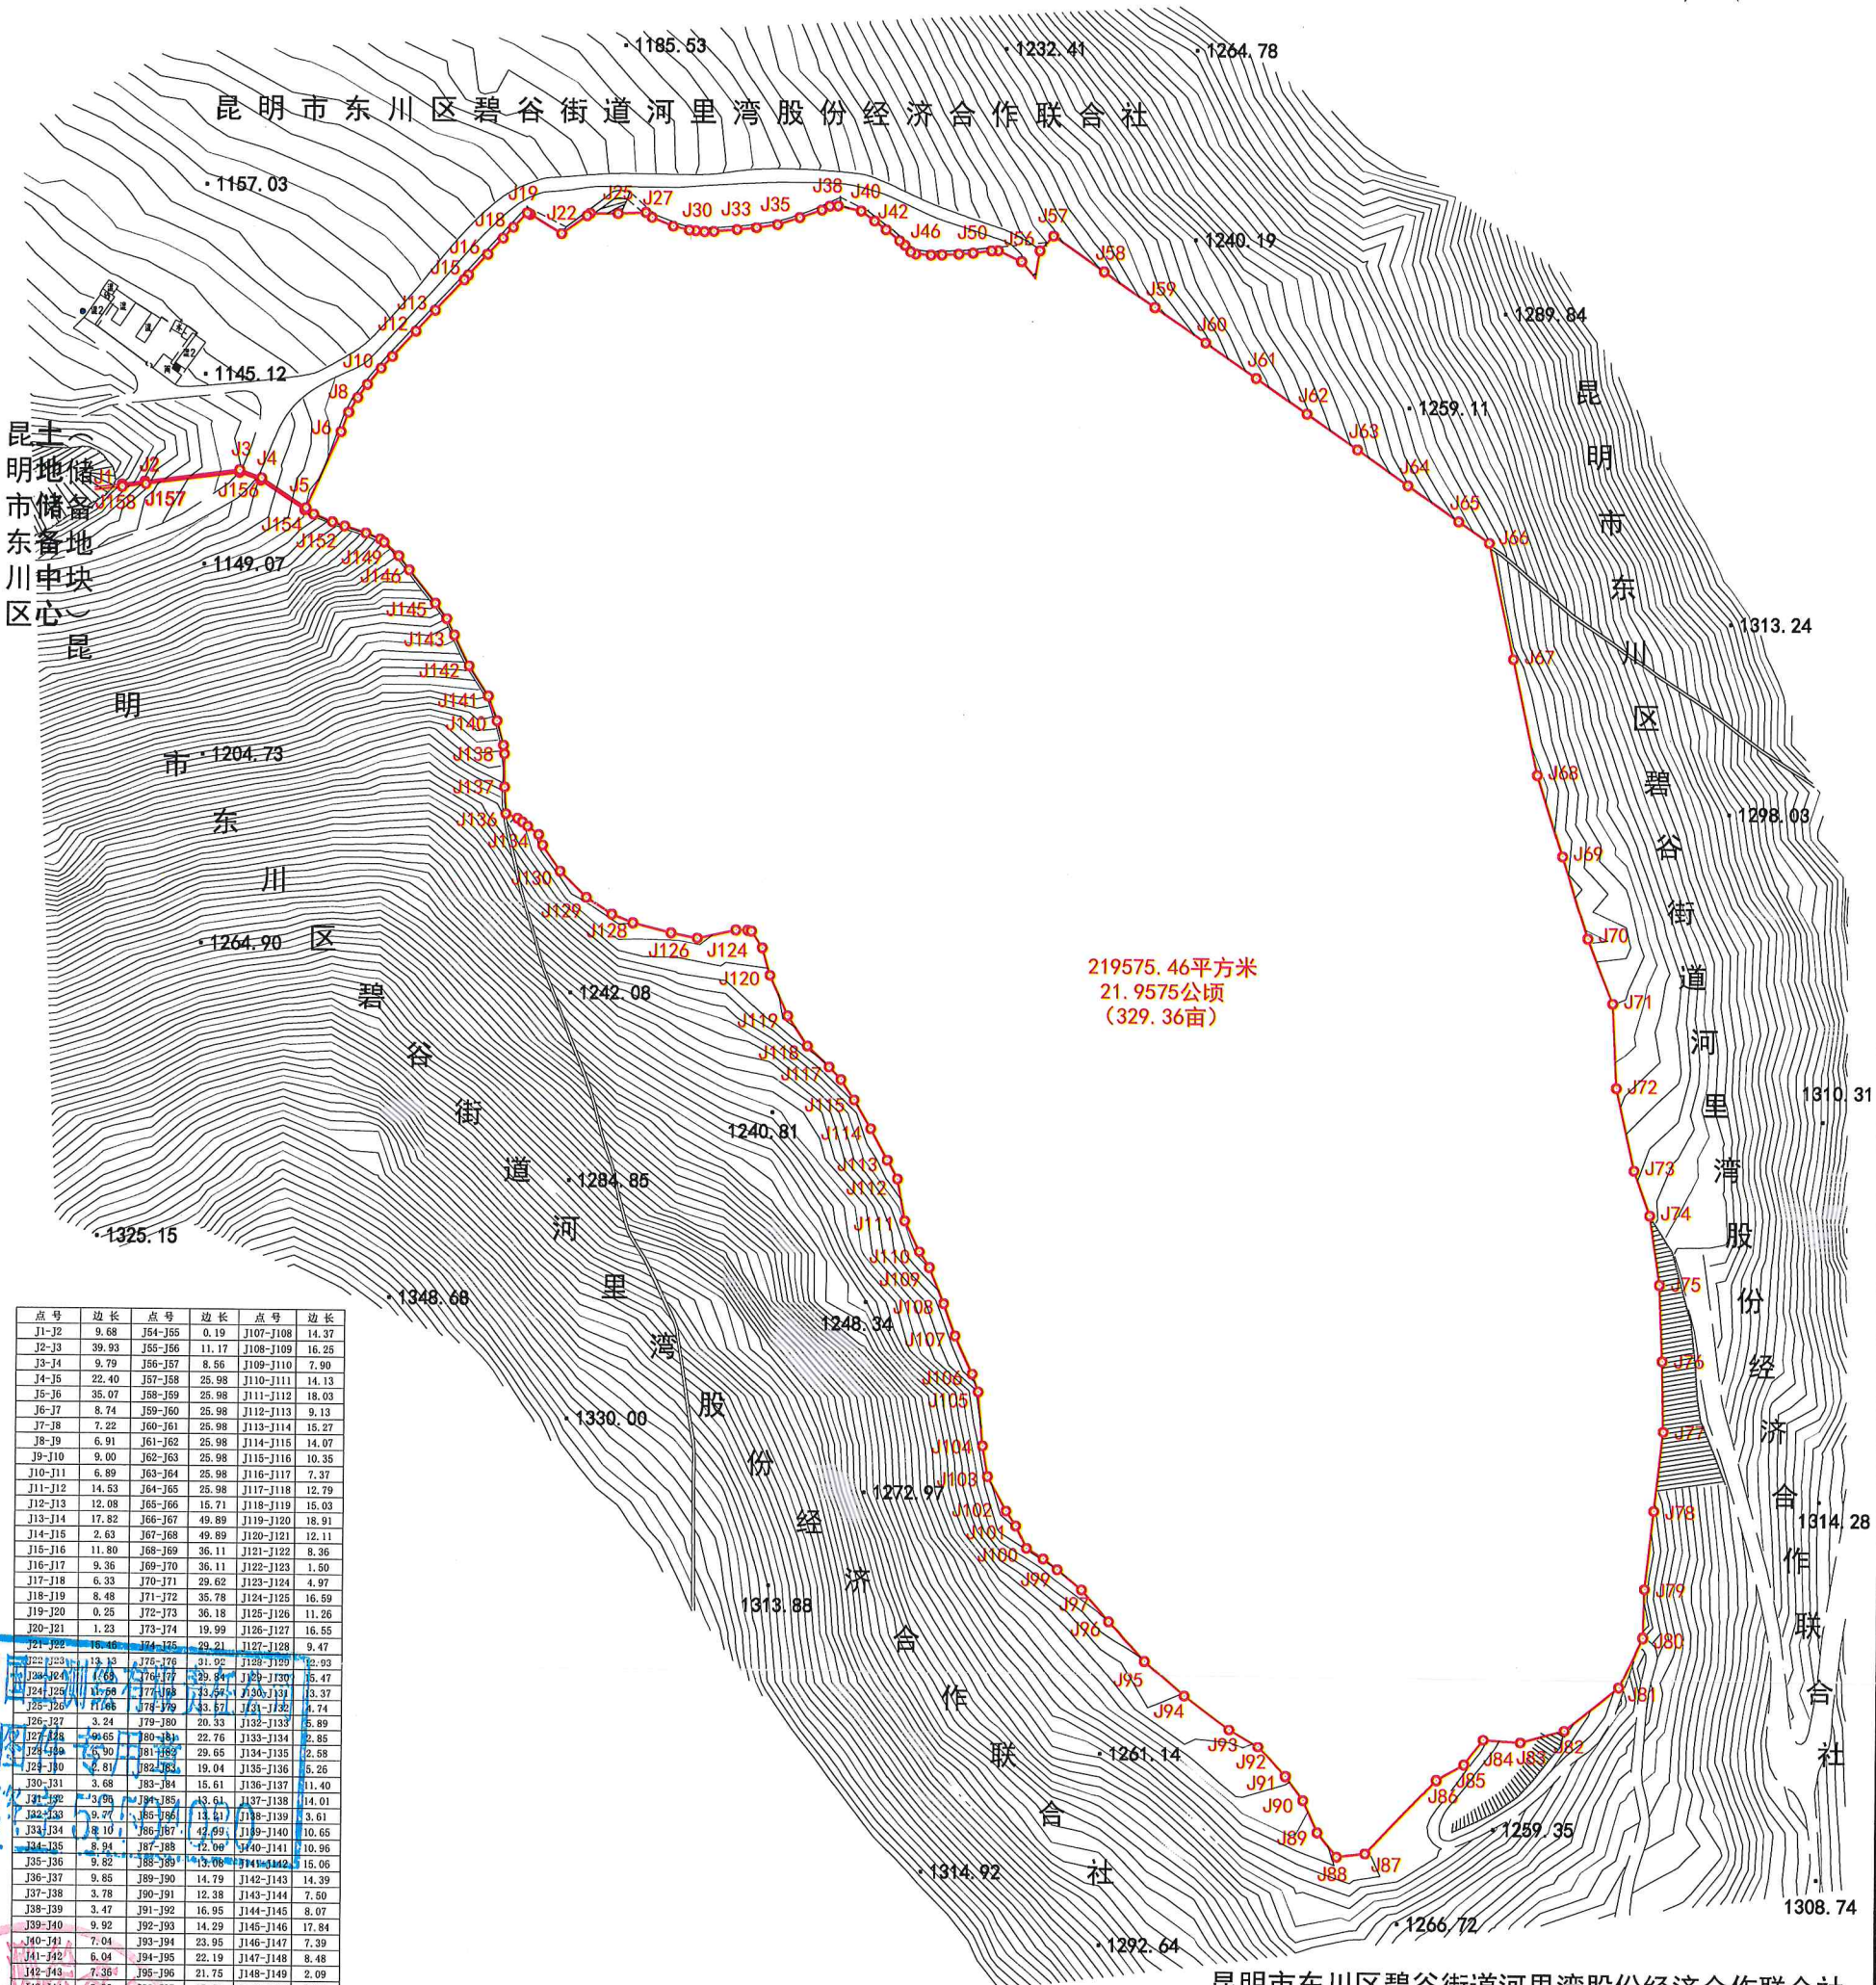

点号	边长	点号	边长	点号	边长
J1-J2	9.68	J54-J55	0.19	J107-J108	14.37
J2-J3	39.93	J55-J56	11.17	J108-J109	16.25
J3-J4	9.79	J56-J57	8.56	J109-J110	7.90
J4-J5	22.40	J57-J58	25.98	J110-J111	14.13
J5-J6	35.07	J58-J59	25.98	J111-J112	18.03
J6-J7	8.74	J59-J60	25.98	J112-J113	9.13
J7-J8	7.22	J60-J61	25.98	J113-J114	15.27
J8-J9	6.91	J61-J62	25.98	J114-J115	14.07
J9-J10	9.00	J62-J63	25.98	J115-J116	10.35
J10-J11	6.89	J63-J64	25.98	J116-J117	7.37
J11-J12	14.53	J64-J65	25.98	J117-J118	12.79
J12-J13	12.08	J65-J66	15.71	J118-J119	15.03
J13-J14	17.82	J66-J67	49.89	J119-J120	18.91
J14-J15	2.63	J67-J68	49.89	J120-J121	12.11
J15-J16	11.80	J68-J69	36.11	J121-J122	8.36
J16-J17	9.36	J69-J70	36.11	J122-J123	1.50
J17-J18	6.33	J70-J71	29.62	J123-J124	4.97
J18-J19	8.48	J71-J72	35.78	J124-J125	16.59
J19-J20	0.25	J72-J73	36.18	J125-J126	11.26
J20-J21	1.23	J73-J74	19.99	J126-J127	16.55
J21-J22	16.46	J74-J75	29.21	J127-J128	9.47
J22-J23	13.83	J75-J76	31.92	J128-J129	22.03
J23-J24	11.65	J76-J77	39.94	J129-J130	5.47
J24-J25	10.28	J77-J78	23.24	J130-J131	13.37
J25-J26	11.68	J78-J79	43.57	J131-J132	5.74
J26-J27	3.24	J79-J80	20.33	J132-J133	5.89
J27-J28	9.65	J80-J81	22.76	J133-J134	2.85
J28-J29	5.90	J81-J82	29.65	J134-J135	2.58
J29-J30	2.81	J82-J83	19.04	J135-J136	5.26
J30-J31	3.68	J83-J84	15.61	J136-J137	11.40
J31-J32	3.95	J84-J85	43.61	J137-J138	14.01
J32-J33	9.71	J85-J86	13.51	J138-J139	3.61
J33-J34	8.10	J86-J87	42.09	J139-J140	10.65
J34-J35	8.94	J87-J88	12.06	J140-J141	10.96
J35-J36	9.82	J88-J89	13.06	J141-J142	15.06
J36-J37	9.85	J89-J90	14.79	J142-J143	14.39
J37-J38	3.78	J90-J91	12.38	J143-J144	7.50
J38-J39	3.47	J91-J92	16.95	J144-J145	8.07
J39-J40	9.92	J92-J93	14.29	J145-J146	17.84
J40-J41	7.04	J93-J94	23.95	J146-J147	7.39
J41-J42	6.04	J94-J95	22.19	J147-J148	8.48
J42-J43	7.38	J95-J96	21.75	J148-J149	2.09
J43-J44	2.96	J96-J97	17.61	J149-J150	6.56
J44-J45	13.61	J97-J98	13.38	J150-J151	9.27
J45-J46	2.35	J98-J99	7.47	J151-J152	5.44
J46-J47	6.48	J99-J100	8.36	J152-J153	8.55
J47-J48	4.61	J100-J101	10.42	J153-J154	4.23
J48-J49	7.15	J101-J102	7.65	J154-J155	22.28
J49-J50	6.06	J102-J103	16.64	J155-J156	9.43
J50-J51	7.82	J103-J104	12.80	J156-J157	39.40
J51-J52	2.82	J104-J105	22.97	J157-J158	10.01
J52-J53	10.77	J105-J106	7.94	J158-J1	1.00
J53-J54	8.74	J106-J107	17.59		

云南经纬耀国土测绘有限责任公司

2026年06月全野外数字化测图。
2000国家大地坐标系。
1985国家高程基准。
第二次全国土地调查图式图例。

1:3000

测量员：赵 凯
绘图员：魏树魁
检查员：杨立平